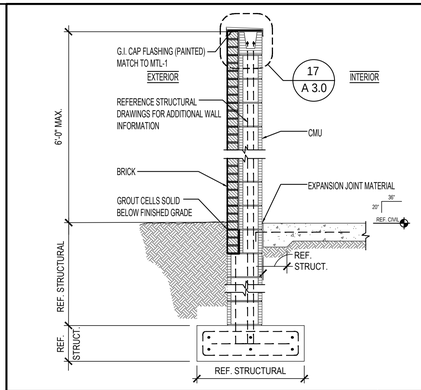

TRASH ENCLOSURE WALL SECTION 4

Scale= 1/2" = 1'-0" A 3.0

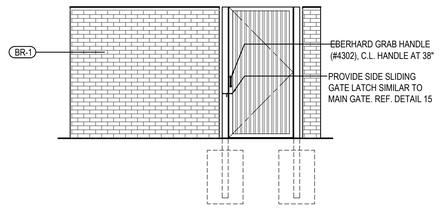

SIDE ELEVATION

SIDE ELEVATION 3

Scale= 1/4" = 1'-0" A 3.0

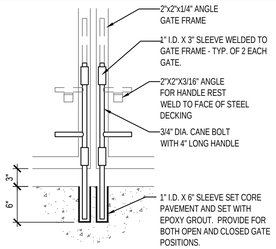

"A" CANE BOLT DETAIL

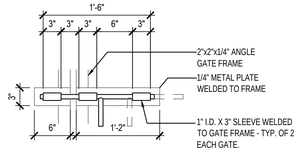

"B" GATE LATCH DETAIL

DUMPSTER GATE LATCH DETAILS 15

Scale= NTS A 3.0

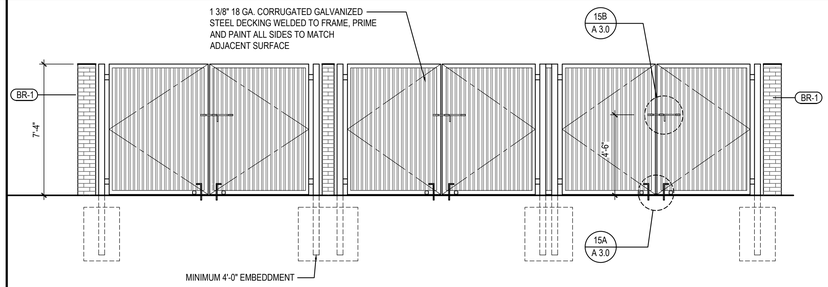

FRONT ELEVATION

NOTE:
THE TRASH ENCLOSURE EXTERIOR CMU WALLS TO HAVE BRICK FINISH TO MATCH BUILDING TEXTURE - SEE: A-2.1
TRASH ENCLOSURE WALLS AND GATE COLOR SHALL MATCH
BR-1

INTERIOR WALLS SHALL BE SMOOTH, CLEANABLE AND SEALED WITH AN APPROVED EPOXY CEMENT SEALER. COLOR TO MATCH EXTERIOR.

NOTE: CONTRACTOR TO SUPPLY & INSTALL ALL HINGES, GATE LATCHES, CANE BOLTS, ETC. AS INDICATED.

NOTE: ANY DIAGONAL SUPPORT FOR GATES SHALL BE INSTALLED ON THE INSIDE OF ENCLOSURE. THIS SHALL NOT BE VISIBLE ON THE OUTSIDE OF THE GATE.

FRONT ELEVATION 2

Scale= 1/4" = 1'-0" A 3.0

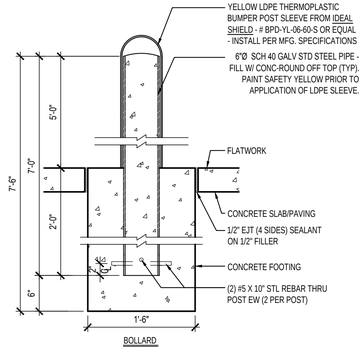

BOLLARD

BOLLARD / POST BASE 18

Scale= 1" = 1'-0" A 3.0

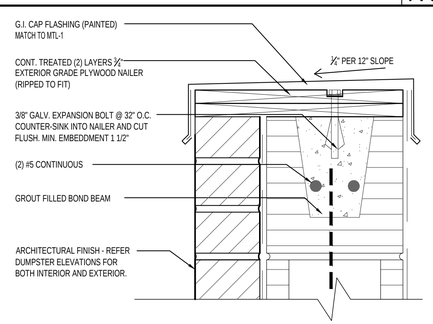

DUMPSTER CAP DETAIL 17

Scale= 3" = 1'-0" A 3.0

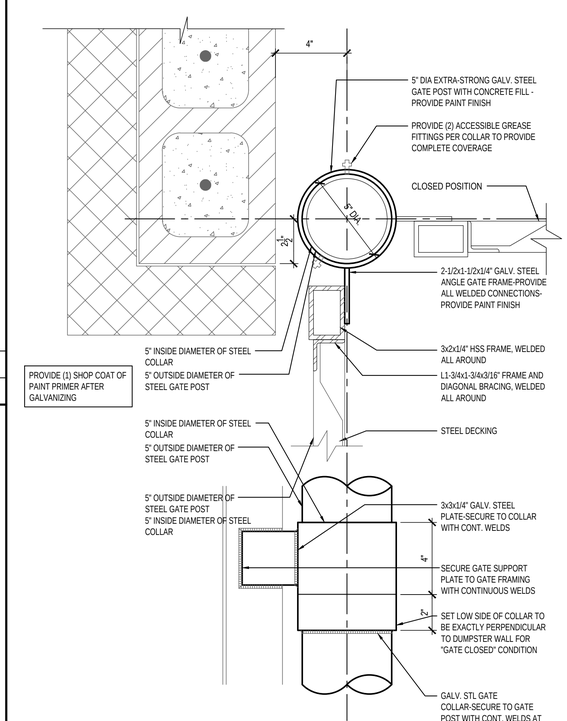

HINGE DETAIL 13

Scale= 3" = 1'-0" A 3.0

NOTE:
FLOOR OF DUMPSTER AREA MUST BE BROOM FINISH AND SEALED WITH (AQUA MIX SEALER'S CHOICE GOLD) CEMENT SEALER.

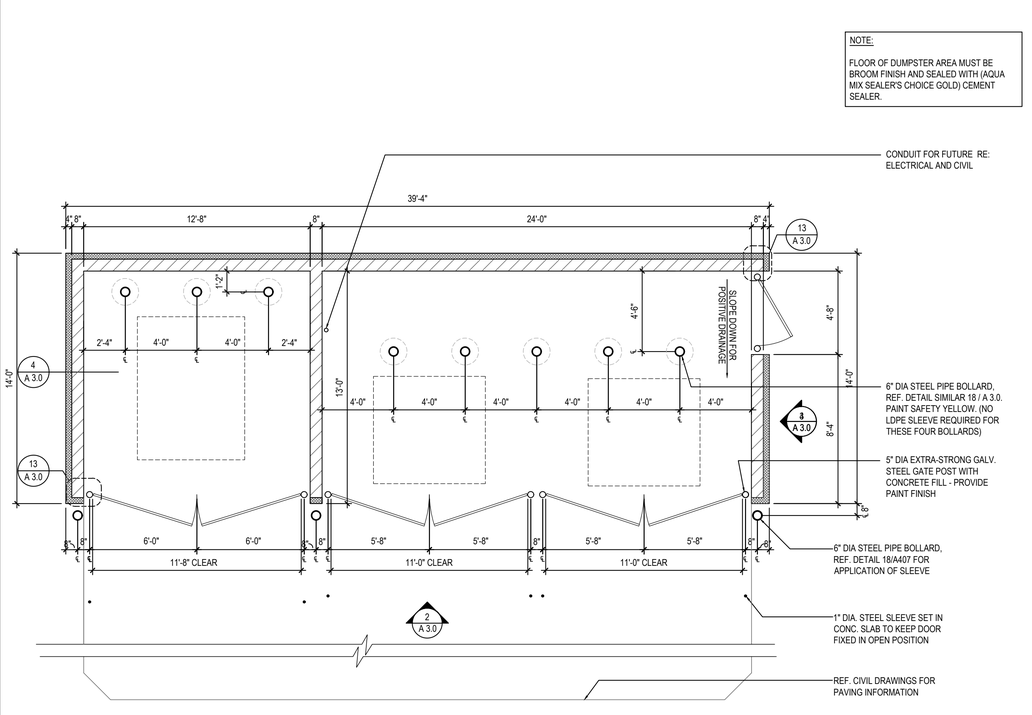

TRASH ENCLOSURE 1

Scale= 1/4" = 1'-0" A 3.0

CFT DEVELOPMENT, LLC.
1683 Walnut Grove Ave.
Rosemead, California
91770
Telephone: 626.799.9898
Facsimile: 626.372.8288

All ideas, designs, arrangement and plans indicated or represented by this drawing are the property of CFT Development, LLC. and were created for use on this specific project. None of these ideas, designs, arrangements or plans may be used by or disclosed to any person, firm, or corporation without the written permission of CFT Development, LLC.

REVISIONS:

ISSUE DATE:

PERMIT SET	2020-11-13

DRAWN BY: CSW

CFT PROJECT #:

ARCH PROJECT #: JCDT190143

STATE OF MARYLAND
DWIGHT L. CONNER
No. 20249
REGISTERED
ARCHITECT
11-13-2020

I certify that these documents were prepared or approved by me, and that I am a duly licensed architect or engineer under the laws of the State of Maryland, license number 20249 expiration date 02.10.22

NORR
ARCHITECTS ENGINEERS PLANNERS

CFT PLAZA
S-19-0029
210 MALCOLM DR.
WESTMINSTER, MD 21157

A 3.0

TRASH ENCLOSURE DETAILS