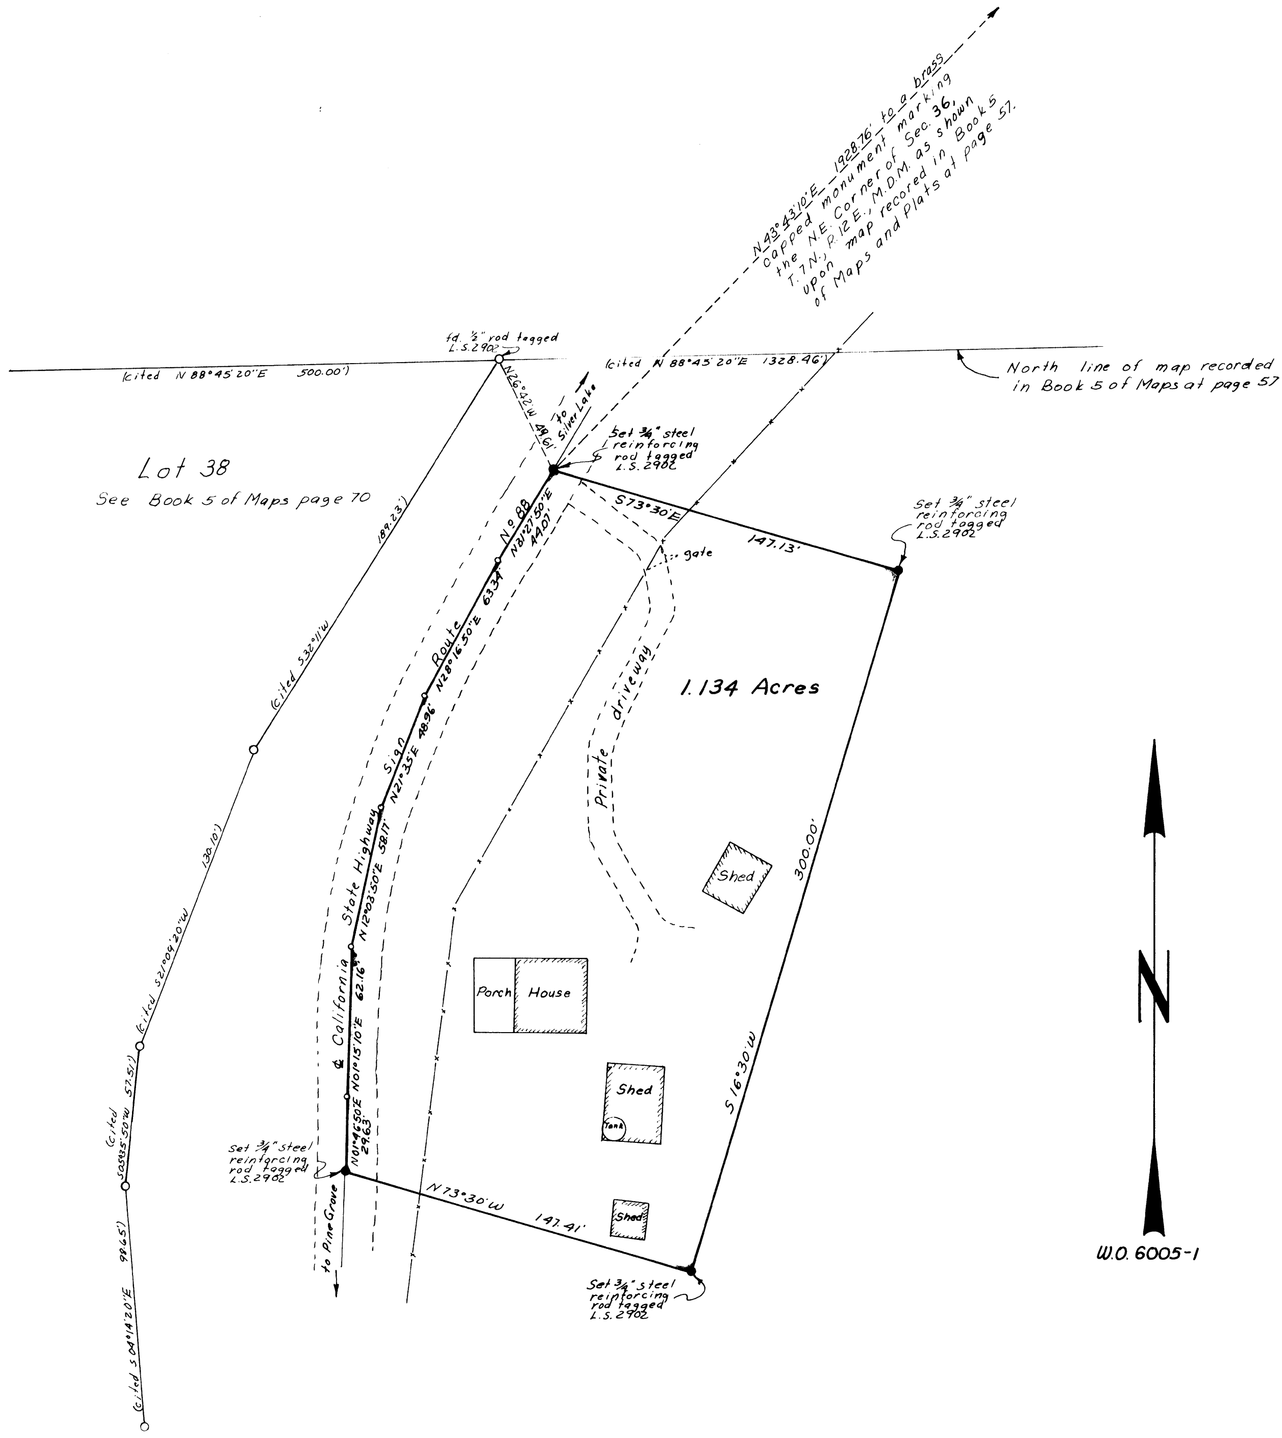

RECORD OF SURVEY PROPERTY OF BARNHART PORTION OF N.E.1/4 OF SEC.36, T.7N., R.12E., M.D.M. AMADOR COUNTY, CALIFORNIA

Ledger L. McMinn L.S.2902 Amador County Surveyor June 15, 1960 Scale 1" = 40'

SURVEYORS CERTIFICATE

This map correctly represents a survey made by me or under my direction in conformance with the requirements of Chapter 15 of Division 3 of the Business and Professions Code at the request of Mrs. Barnhart in June, 1960.

Ledger L. McMinn
Ledger L. McMinn L.S. 2902

COUNTY SURVEYORS CERTIFICATE

This map has been examined for conformance with the requirements of Chapter 15 of Division 3 of the Business and Professions Code this 15th day of June, 1960.

Ledger L. McMinn
Ledger L. McMinn
Amador County Surveyor

COUNTY RECORDERS CERTIFICATE

Filed for record this 27 day of June 1960, at 3:40 P.M. in Book 6 of Maps and Plats at page 99 at the request of [illegible]

[illegible]
Amador County Recorder

NOTES AND LEGEND

1. The meridian of this survey is referred to the North line of that certain Record of Survey entitled "Property of Mother Lode Estates, Inc.", filed for record in the office of the Recorder of Amador County on January 28, 1959, in Book 5 of Maps and Plats at page 57.

99