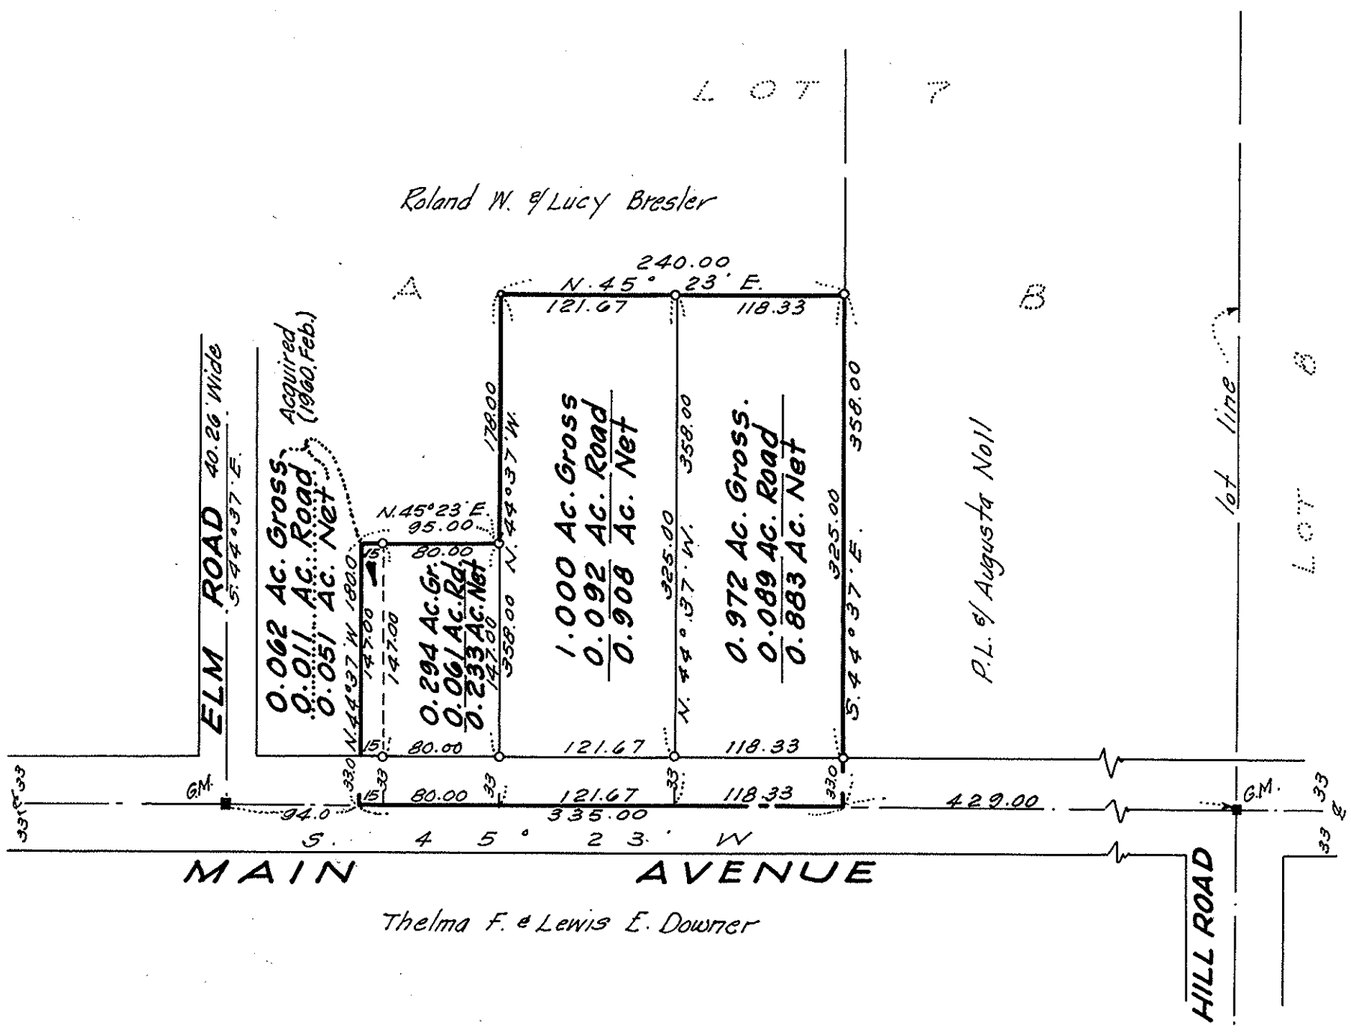

BASIS OF BEARINGS AND NOTES:

The bearings shown on this map are based on the centerline of Main Avenue, S. 45° 23' W., as found monumented and recorded in Book G of Maps, page 67, Santa Clara County Records.

o ···· Set 1" iron pipe

■ ···· Found Granite Monument (GM)

SURVEYOR'S CERTIFICATE

This map correctly represents a survey made by me or under my direction in conformance with the requirements of Chapter 15 of Division 3 of the Business and Professions Code at the request of W. L. Cooks

in September, 1959.

Walter J. Hanna Jr.
Walter J. Hanna, Jr.
L.L.S. No. 2550

CO. SURVEYOR'S CERTIFICATE

This map has been examined for conformance with the requirements of Chapter 15 of Division 3 of the Business and Professions Code this 24th day of March 1960.

Joseph Sweany
County Surveyor, Acting

By Deputy W. K. Engfer

RECORDER'S CERTIFICATE

Serial No. 179321

Filed for record this 31st day of March 1960, at 3:02 P.m. in Book 118 of Maps at page 39 at the request of Walter J. Hanna, Jr.

#5.00

Syl C. Tully
County Recorder

by Deputy Donald E. Robinson

RECORD OF SURVEY
PORTION SUBLOT A OF LOT 7
MORGAN HILL RANCH MAP, NO. 5
SANTA CLARA CO., CALIFORNIA

W. J. HANNA & SON
CIVIL ENGINEERS & SURVEYORS
Gilroy · · · Hollister

March, 1960 Scale: 1" = 100'

Bk 146/26
Job No. 5986

39

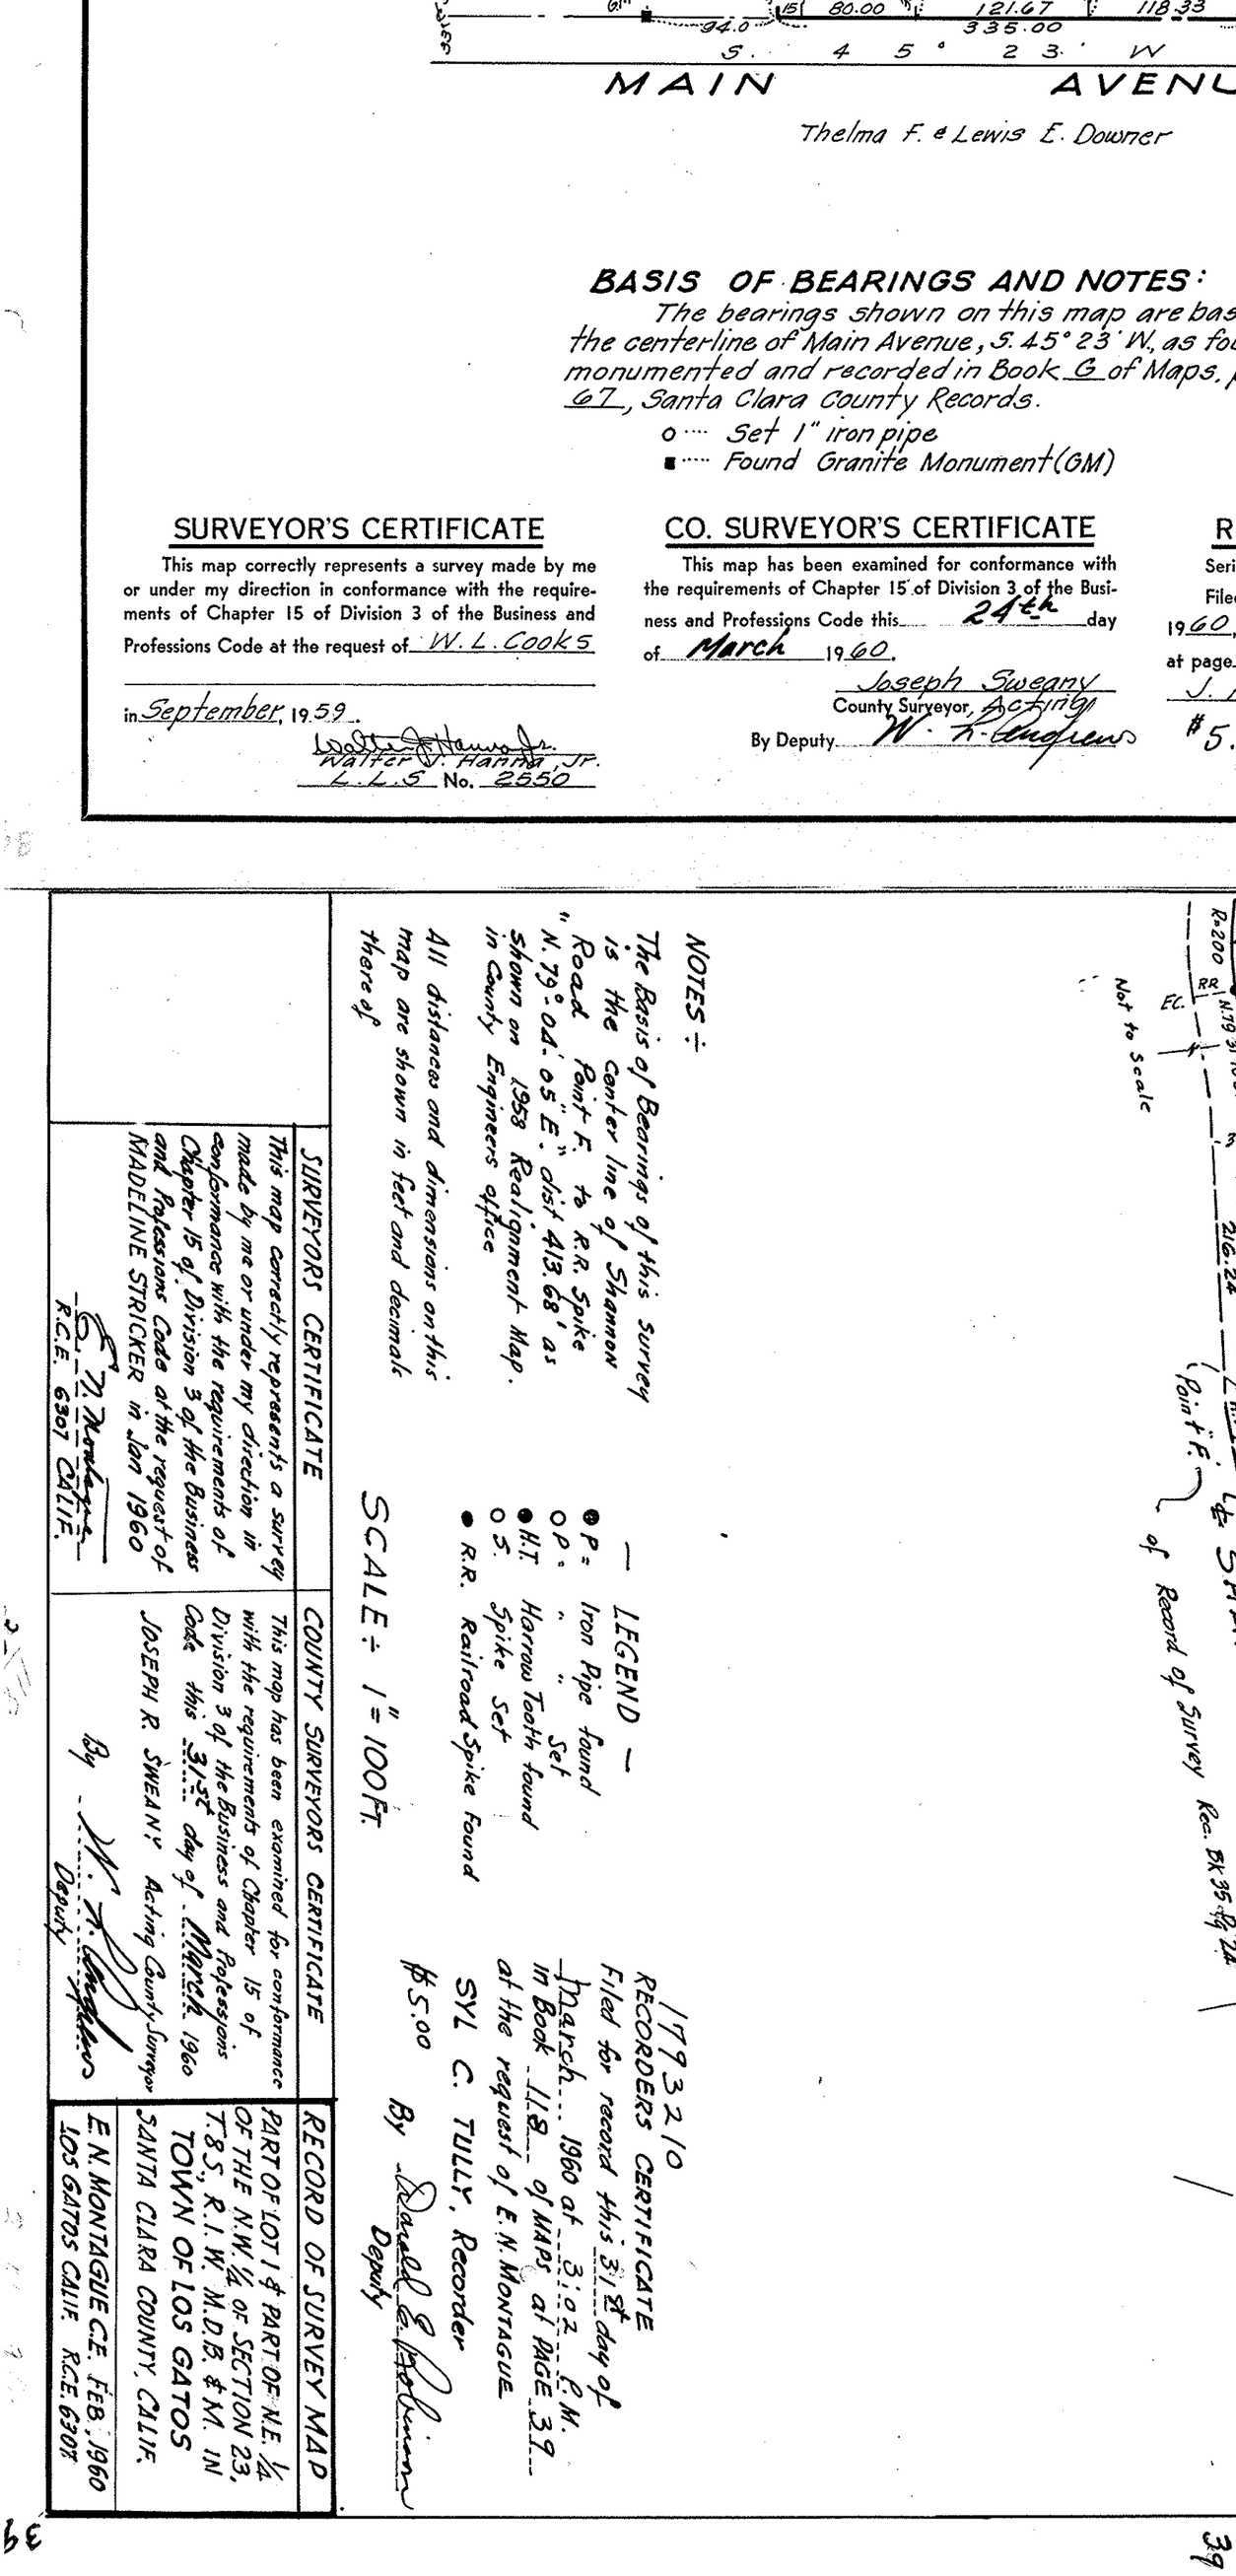

NOTES:

The Basis of Bearings of this survey is the center line of Shannon Road Point F. to R.R. Spike "N. 79°-04'-05" E." dist 413.68' as shown on 1958 Realignment Map in County Engineers office

All distances and dimensions on this map are shown in feet and decimals thereof

SCALE: 1" = 100 Ft.

LEGEND –

- Iron Pipe found
- " " Set
- Harrow Tooth found
- Spike Set
- R.R. Railroad Spike Found
- ● P. = Point
- O P. = "
- ● H.T. = Harrow Tooth
- O S. = Spike
- ● R.R. = Railroad Spike Found

SURVEYORS CERTIFICATE

This map correctly represents a survey made by me or under my direction in conformance with the requirements of Chapter 15 of Division 3 of the Business and Professions Code at the request of MADELINE STRICKER in Jan 1960

M. Montague
R.C.E. 6307 CALIF.

COUNTY SURVEYORS CERTIFICATE

This map has been examined for conformance with the requirements of Chapter 15 of Division 3 of the Business and Professions Code this 31st day of March 1960

JOSEPH R. SWEANY Acting County Surveyor

By W. K. Engfer Deputy

179321

RECORDERS CERTIFICATE

Filed for record this 31st day of March 1960 at 3:02 P.M. in Book 118 of MAPS at PAGE 39 at the request of E. N. MONTAGUE

SYL C. TULLY, Recorder

#5.00 By Donald E. Robinson Deputy

RECORD OF SURVEY MAP

PART OF LOT 1 & PART OF N.E. 1/4 OF THE N.W. 1/4 OF SECTION 23, T.8.S., R.1.W. M.D.B. & M. IN TOWN OF LOS GATOS SANTA CLARA COUNTY, CALIF.

E. N. MONTAGUE C.E. FEB., 1960
LOS GATOS CALIF. R.C.E. 6307

39